BALATON PARK CIRCUIT

MAINS ELECTRICITY & WATER ACCESS

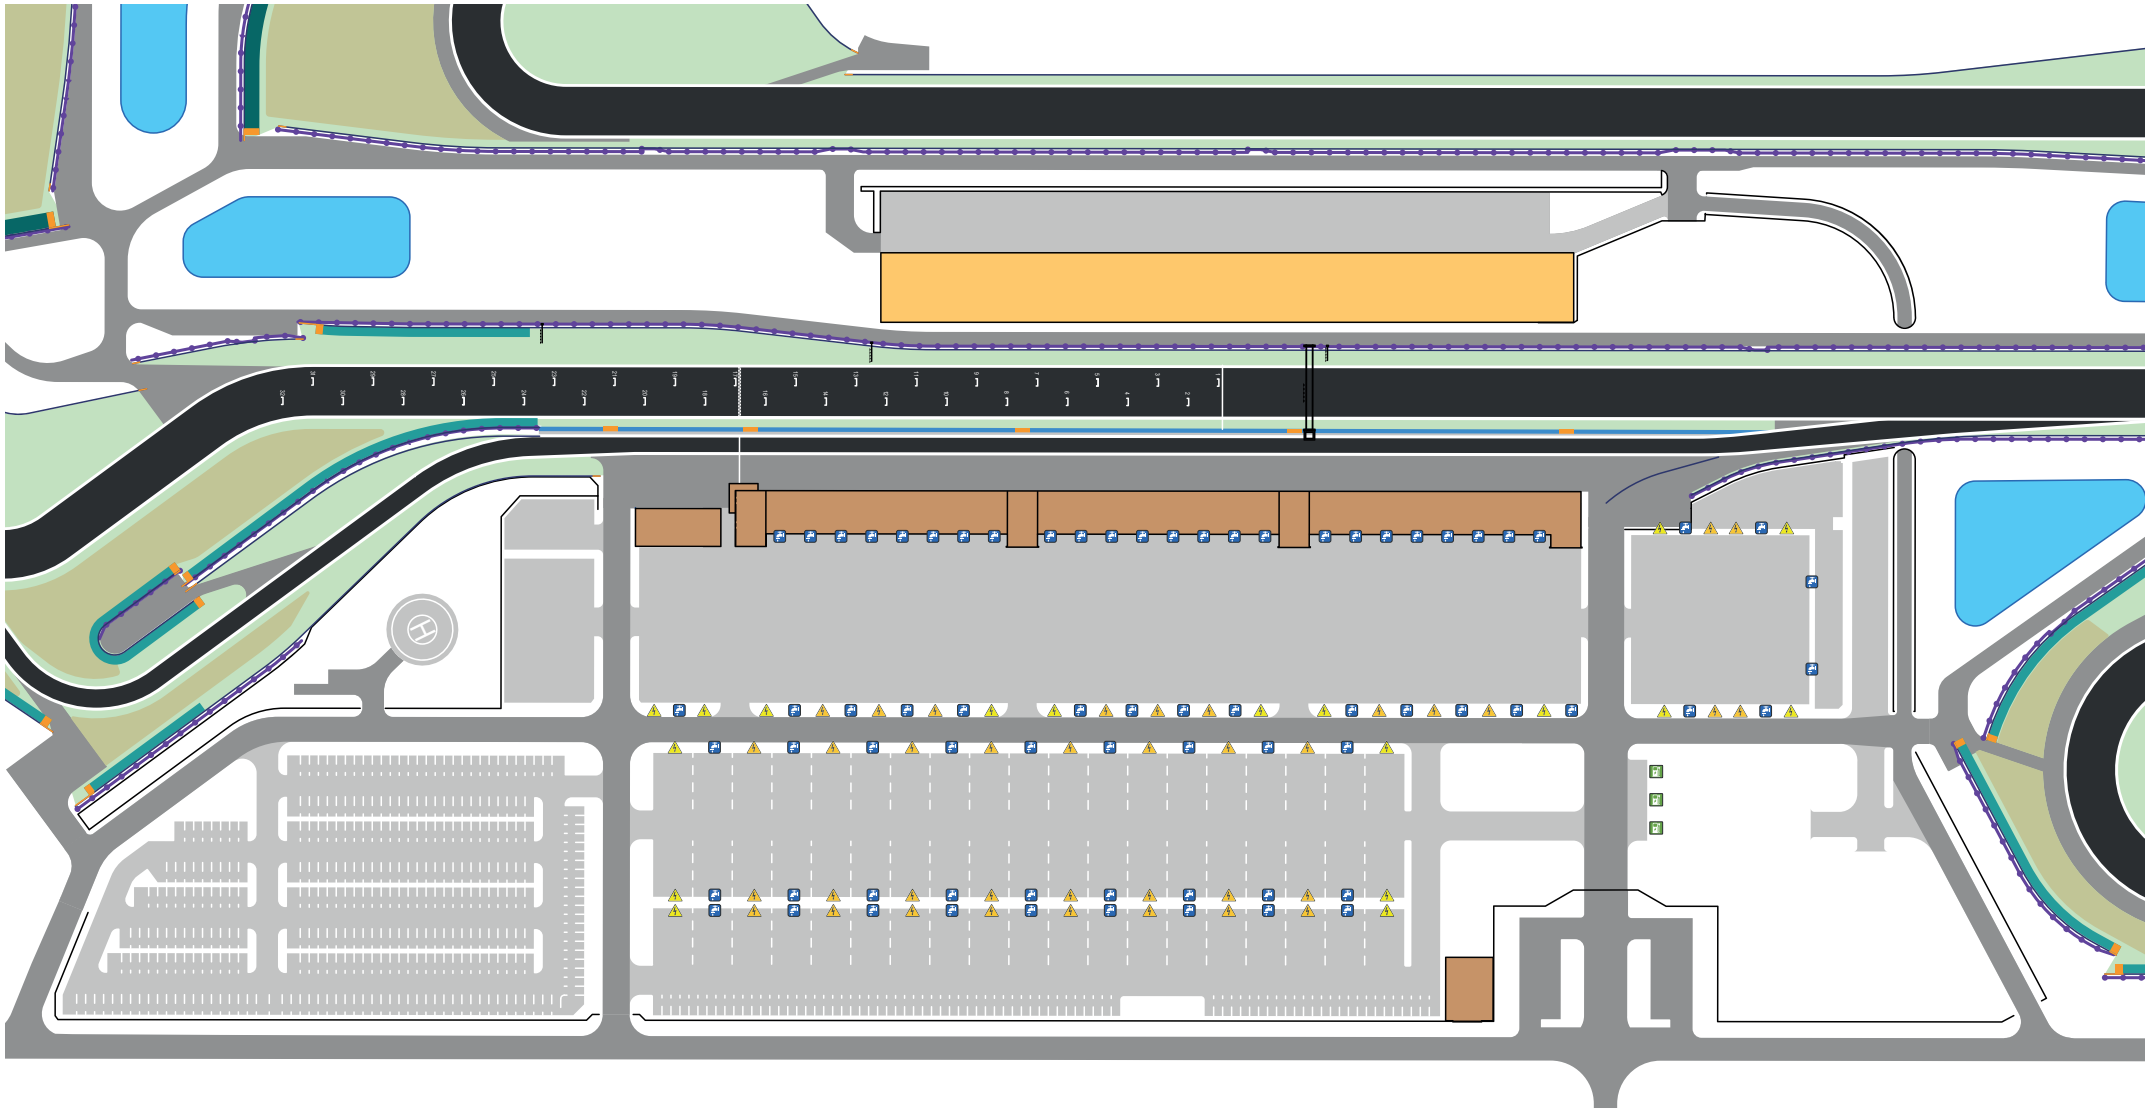

4 x 230 V 16 A type E socket,
1 x 400 V 32 A three phased, 62 mm socket
1 x 400 V 16 A three phased, 56 mm socket

8 x 230 V 16 A type E socket,
2 x 400 V 32 A three phased, 62 mm socket
2 x 400 V 16 A three phased, 56 mm socket

2 x EV Quick Charger for electric cars
150 kW 400-920 V

Drinking water access
Sewer connection